



THE PORT AUTHORITY
OF NY & NJ

Peter K. Jurewicz
ENGINEERING PROGRAM MANAGER
WORLD TRADE CENTER
H. Chen
CHIEF STRUCTURAL ENGINEER

Engineering Department
Design Division
The World Trade Center
Electrical/HVAC
Upgrade Program

TOWER ONE AND TWO
LOW VOLTAGE SUBSTATIONS
CONSTRUCTION AND
INSTALLATION
STRUCTURAL
SECTIONS AND DETAILS

No. Date Revision Approved


This drawing subject to conditions in contract. All inventions, ideas, designs and methods herein are reserved to Port Authority and may not be used without its written consent.

Designed by *S. J. ...* Drawn by *J. L. ...* Checked by *...*

Date: 5-1-95 Scale: 1/8" = 1'-0"

Contract Number Drawing Number

WTC-802.071 S-8

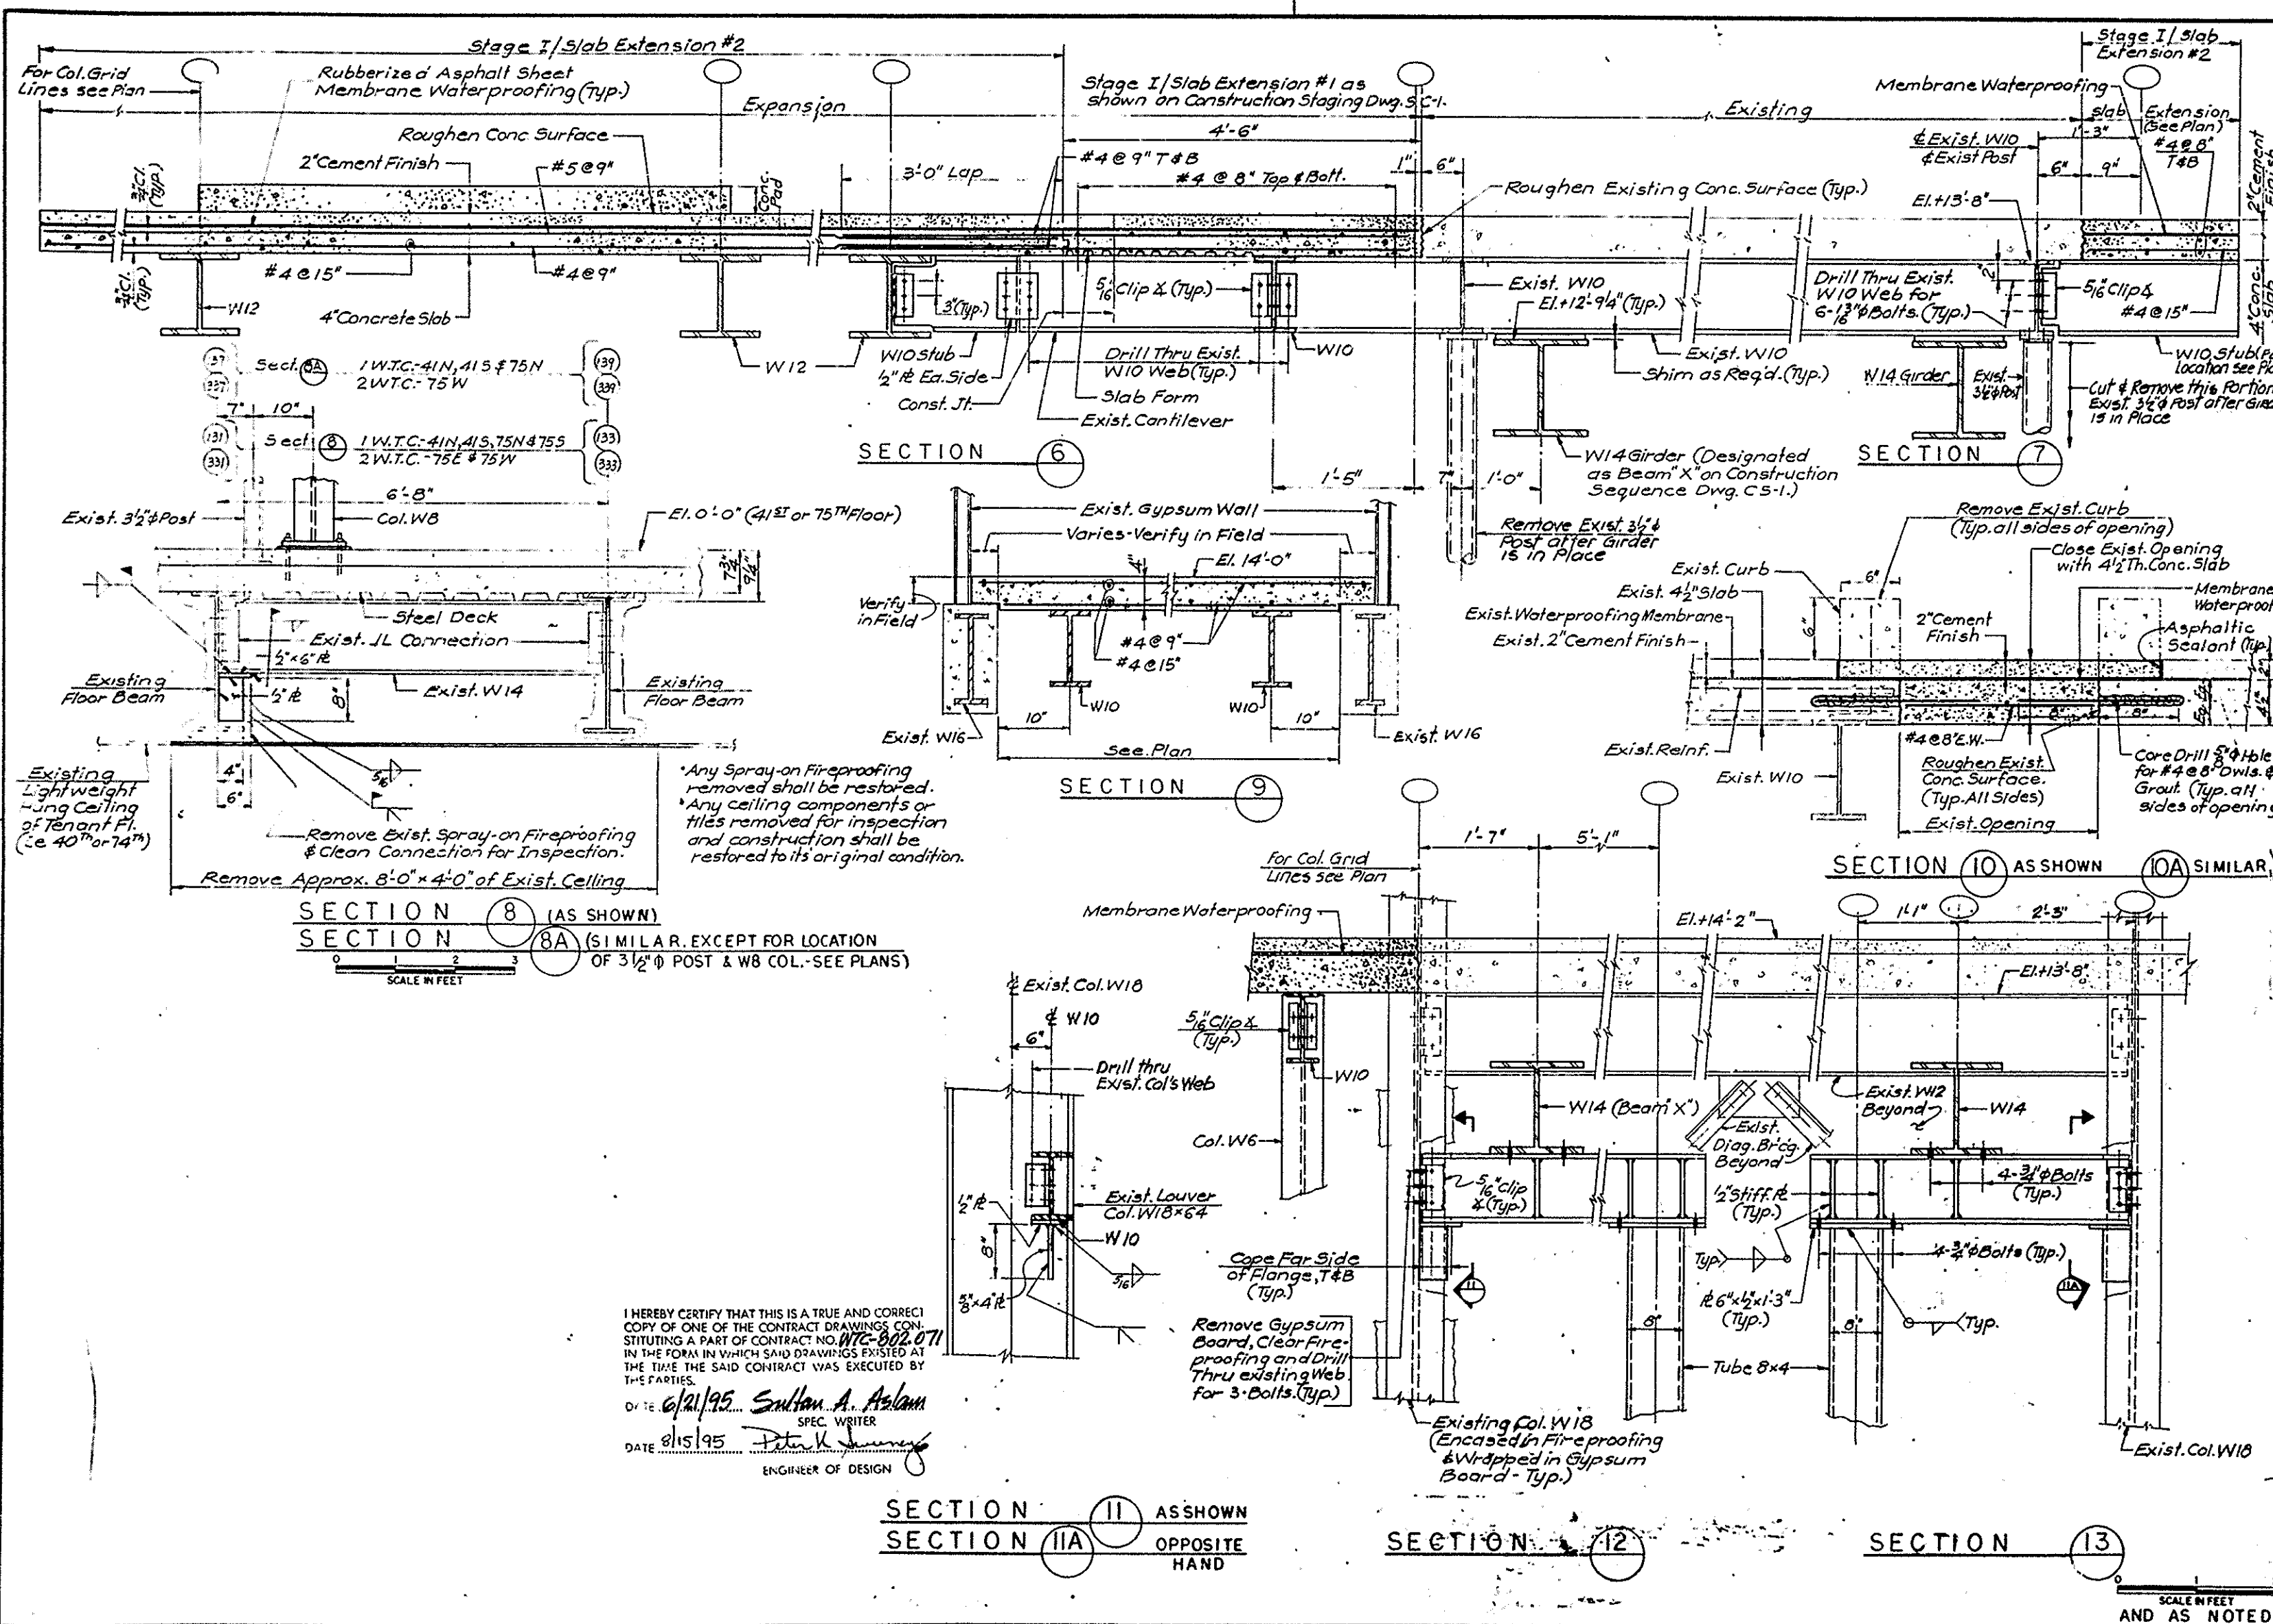

I HEREBY CERTIFY THAT THIS IS A TRUE AND CORRECT COPY OF ONE OF THE CONTRACT DRAWINGS CONSTITUTING A PART OF CONTRACT NO. WTC-802.071 IN THE FORM IN WHICH SAID DRAWINGS EXISTED AT THE TIME THE SAID CONTRACT WAS EXECUTED BY THE PARTIES.
DATE 6/21/95 *Sultan A. Aslam* SPEC. WRITER
DATE 8/15/95 *Peter K. Jurewicz* ENGINEER OF DESIGN